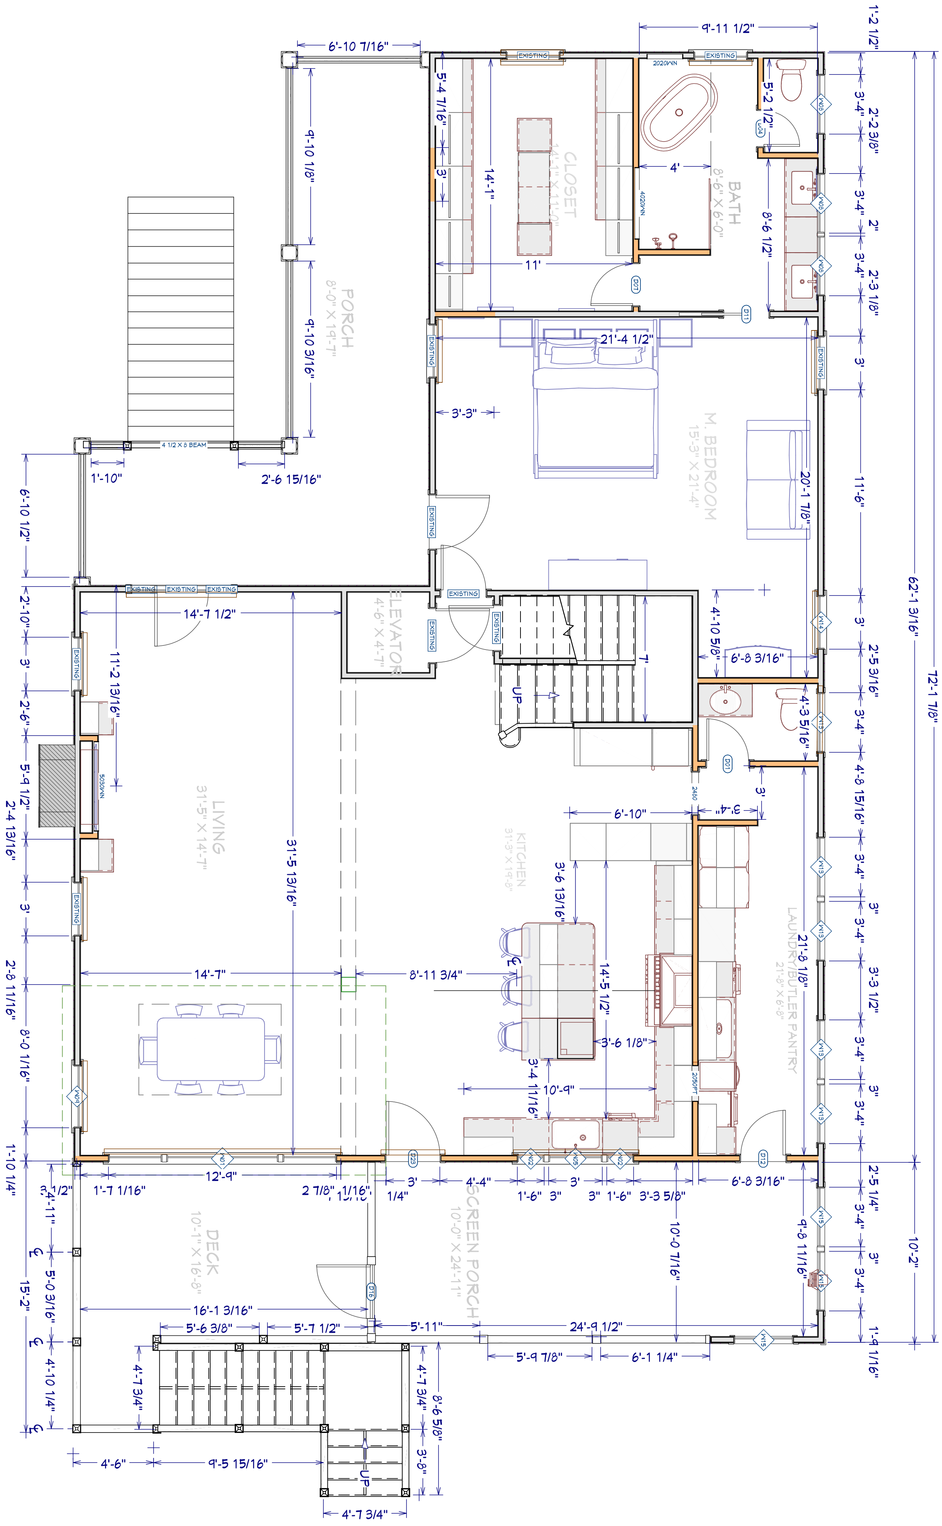

better... by design

Michael Pope & Mary Gerard, Designers
341 Stinson Dr.
Charleston, SC 29407

© 2025

S. SHORE DR.
CHARLESTON, SC 29407

SCHEME 4
FLOOR PLAN

SCALE @ 24" X 36"

DATE: 8-12-25

DRAWN BY:
Michael Pope

SHEET NUMBER
16